COLOR PALETTE

LAYOUT

PAVING

Main Walkway: Colored Concrete

Accent Paving: Colored Stamped Concrete. Ashlar pattern in tans with warm tones edge banding and accents of blue and green tiles.

FURNITURE & PLANTING

STYLE CONCEPT

The Antero Group

uplandDesign ltd
Landscape Architecture & Park Planning
564 W Randolph St, Chicago, Illinois 60606
24042 Lockport St, Plainfield, Illinois 60544
815-254-0091 www.uplandDesign.com

UNION PIER STREETSCAPE

June 7 2019
Copyright 2019
Upland Design

RED ARROW STREETSCAPE

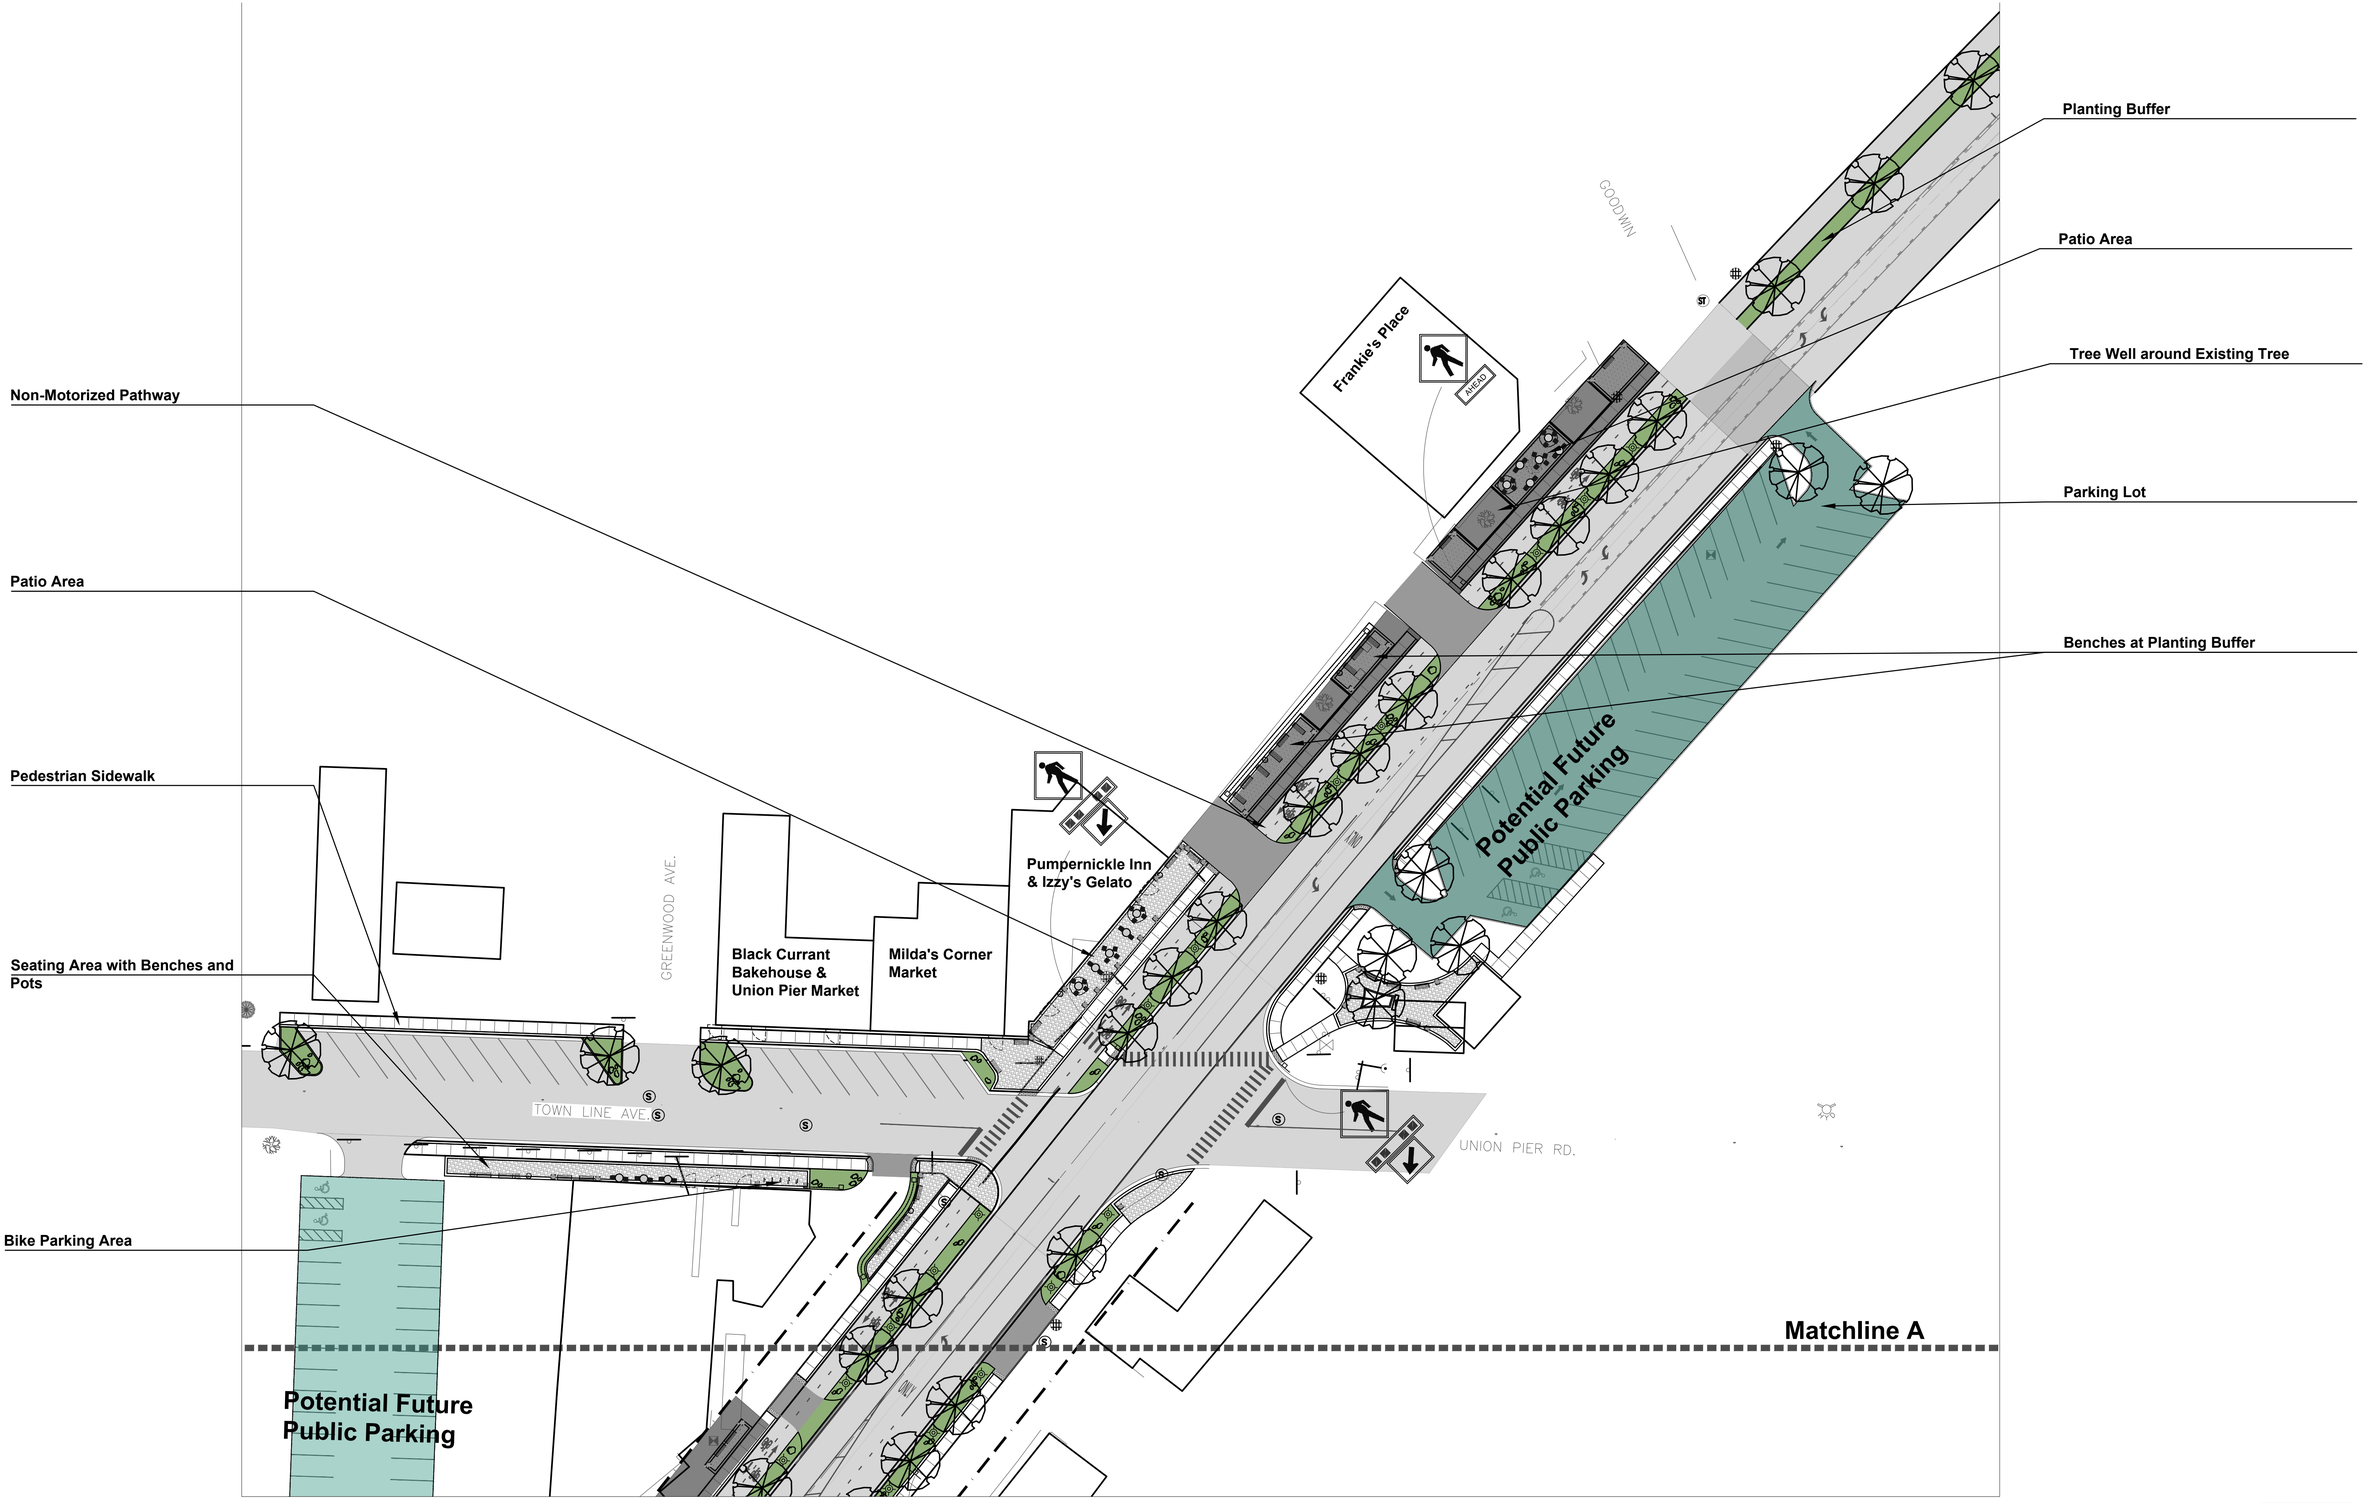

TOWN LINE AVENUE INTERSECTION

The Antero Group

upland Design

SCALE: 1" = 30'-0"
0 15' 30' 60' 90'

June 07, 2019
© Copyright 2019
Upland Design Ltd
Project #697

RED ARROW STREETSCAPE

TOWN LINE AVENUE- SELF STORAGE

The Antero Group

North

SCALE: 1" = 30'-0"

0 15' 30' 60' 90'

uplandDesign

June 07, 2019
© Copyright 2019
Upland Design Ltd
Project #697

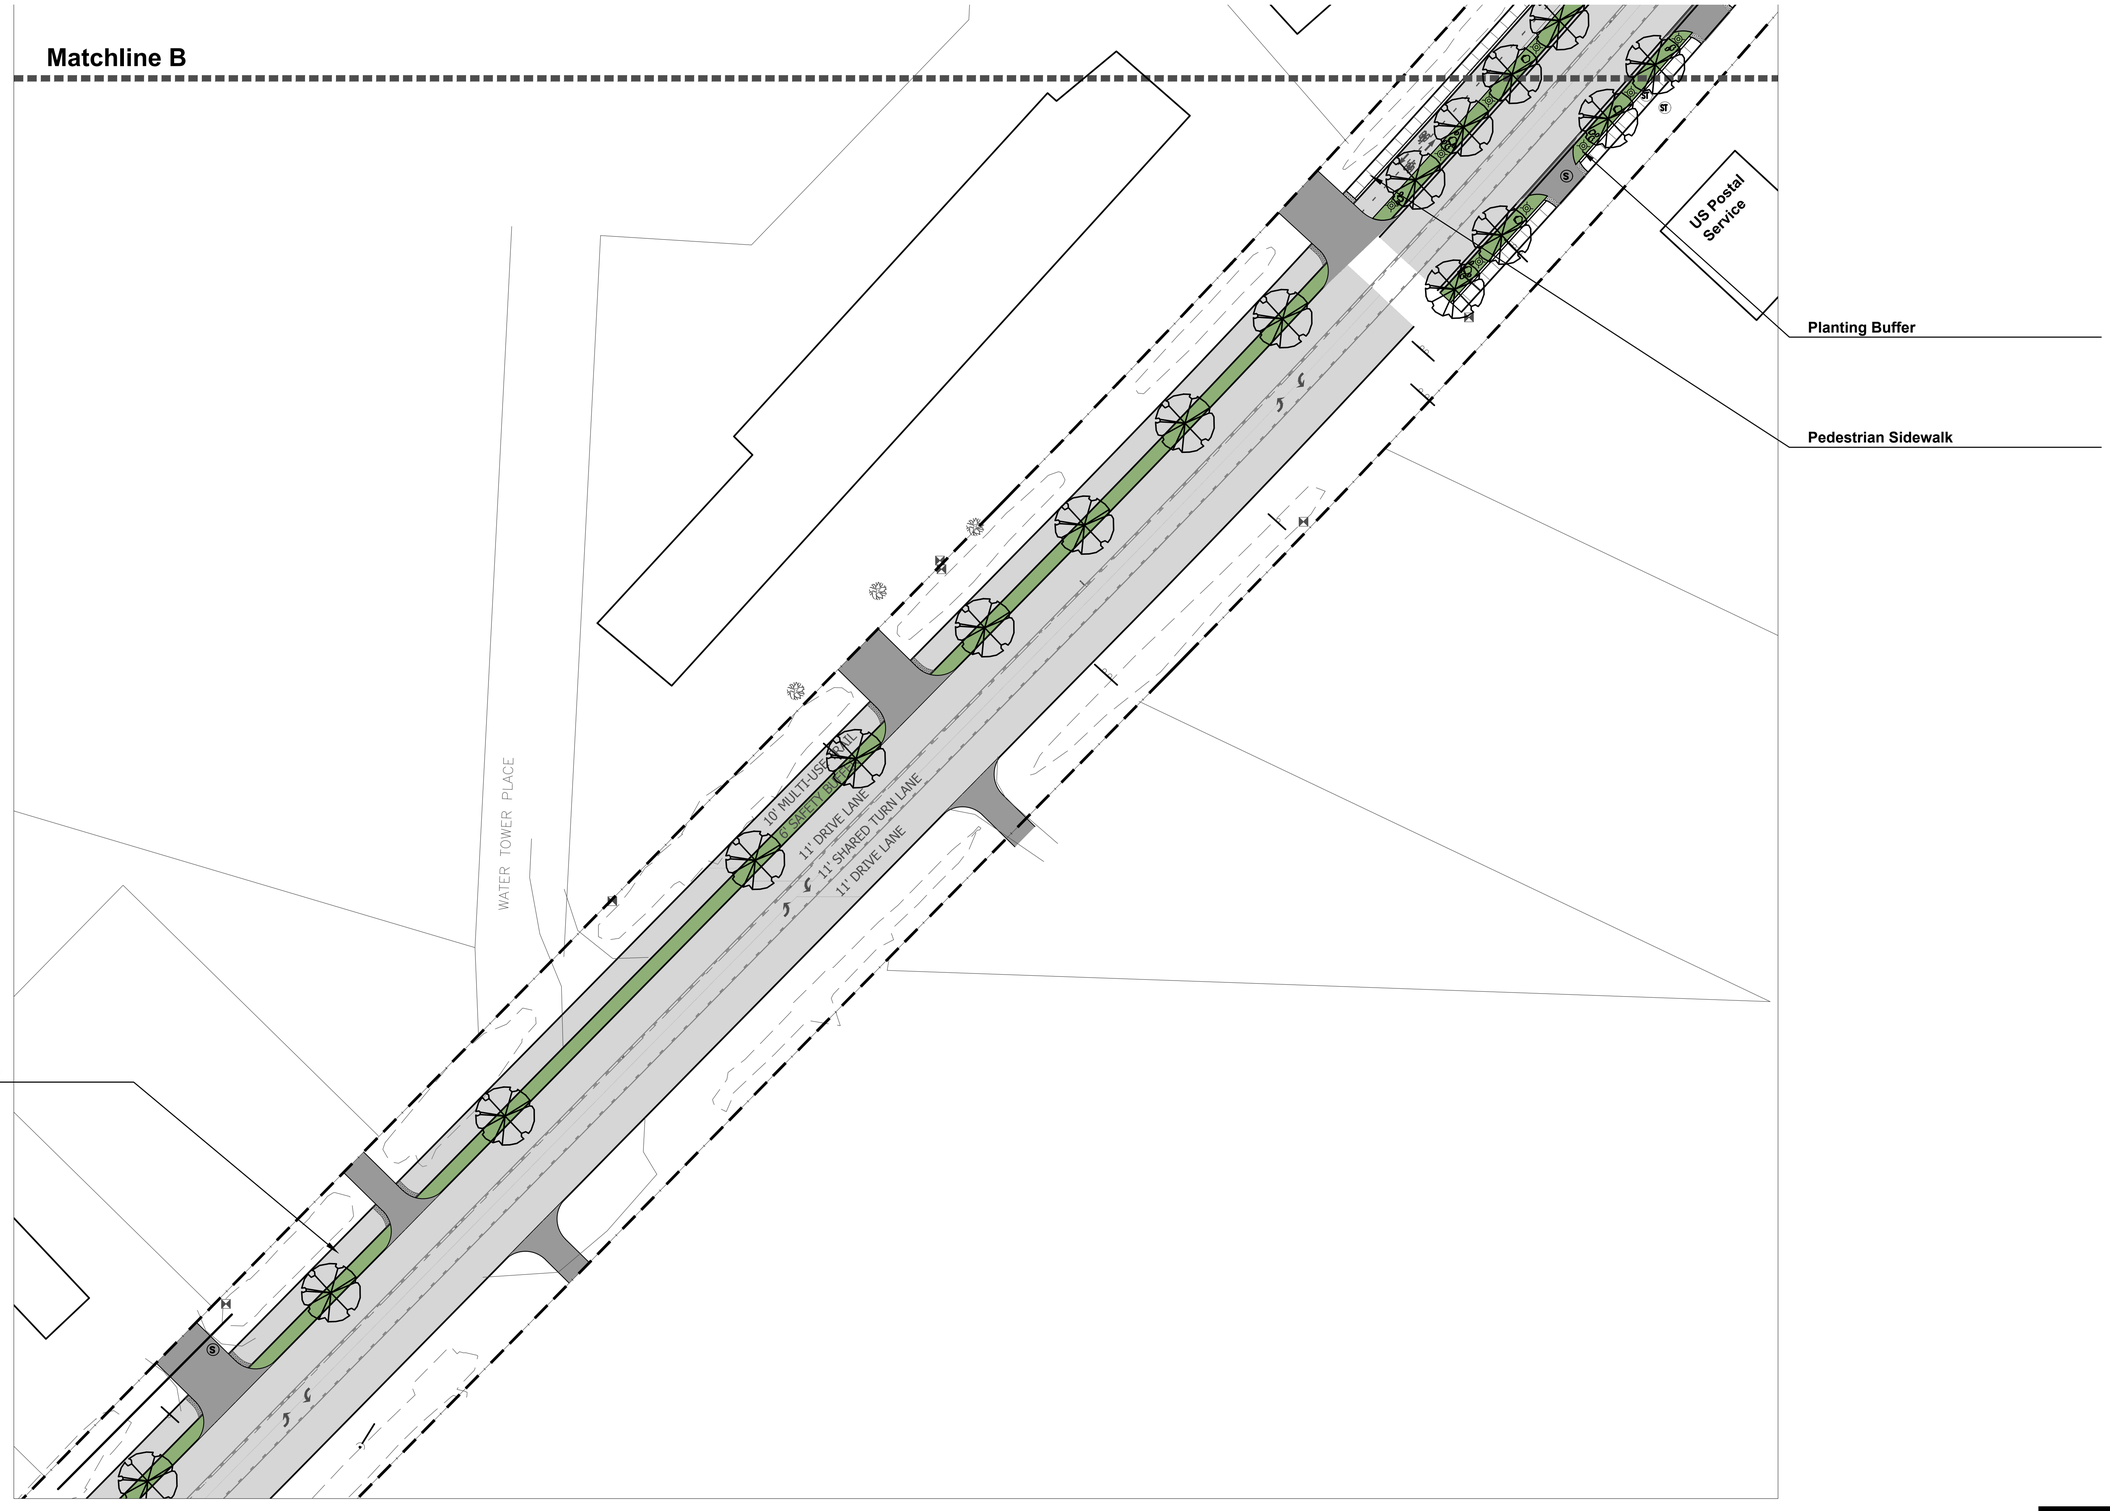

RED ARROW STREETSCAPE

WATER TOWER PLACE

The Antero Group

upland Design

SCALE: 1" = 30'-0"

0 15' 30' 60' 90'

June 07, 2019

© Copyright 2019
Upland Design Ltd

Project #697

BENCHES AT PLANTING BUFFER

Ornamental Fence with Planting

Litter Receptacle

Pedestrian Light

Bike Racks

Planting Buffer

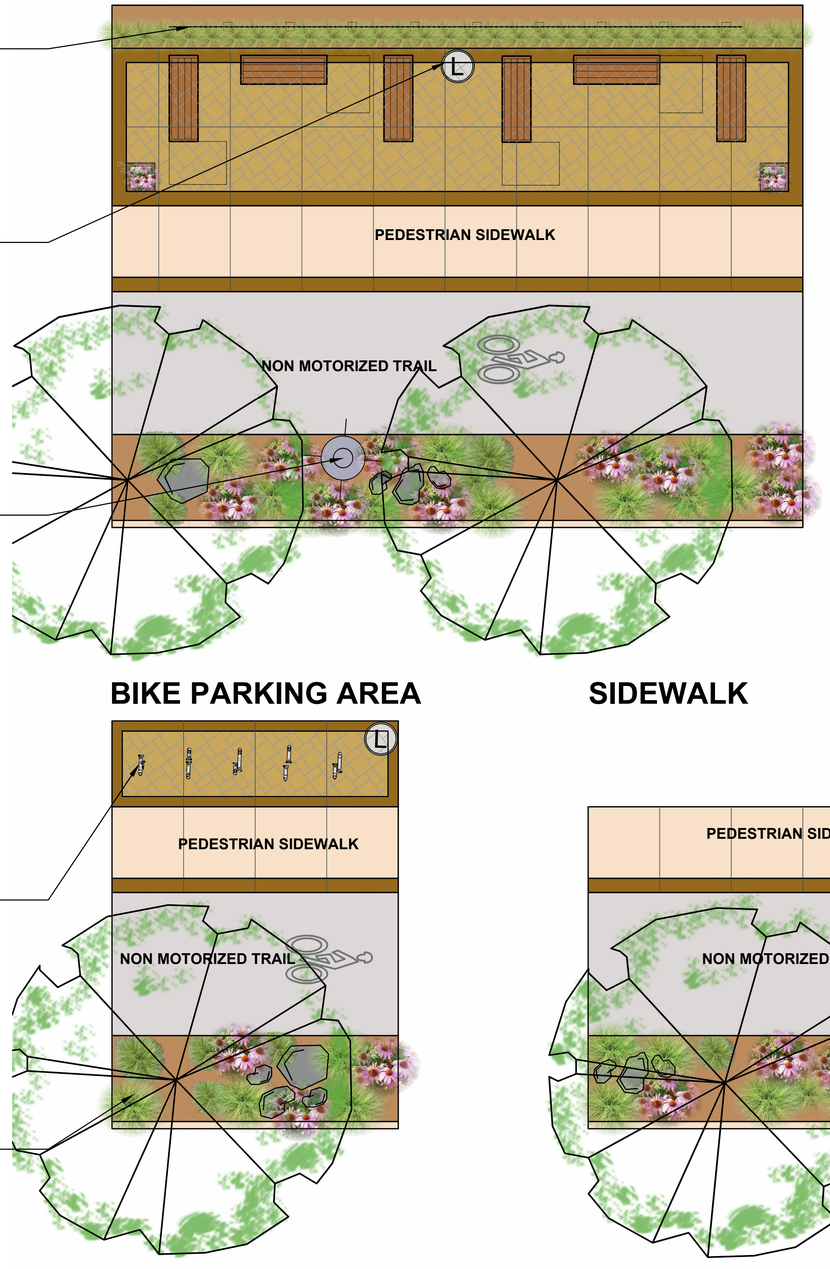

BIKE PARKING AREA

SIDEWALK

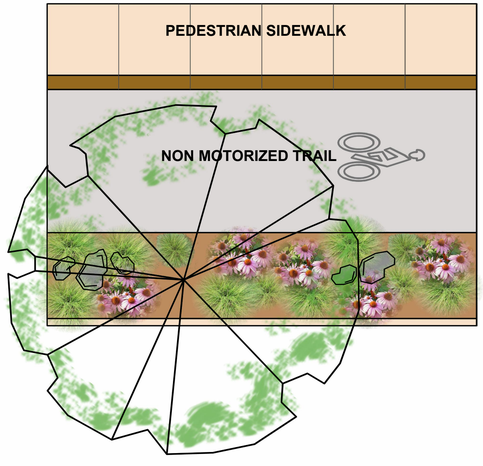

PATIO AREA

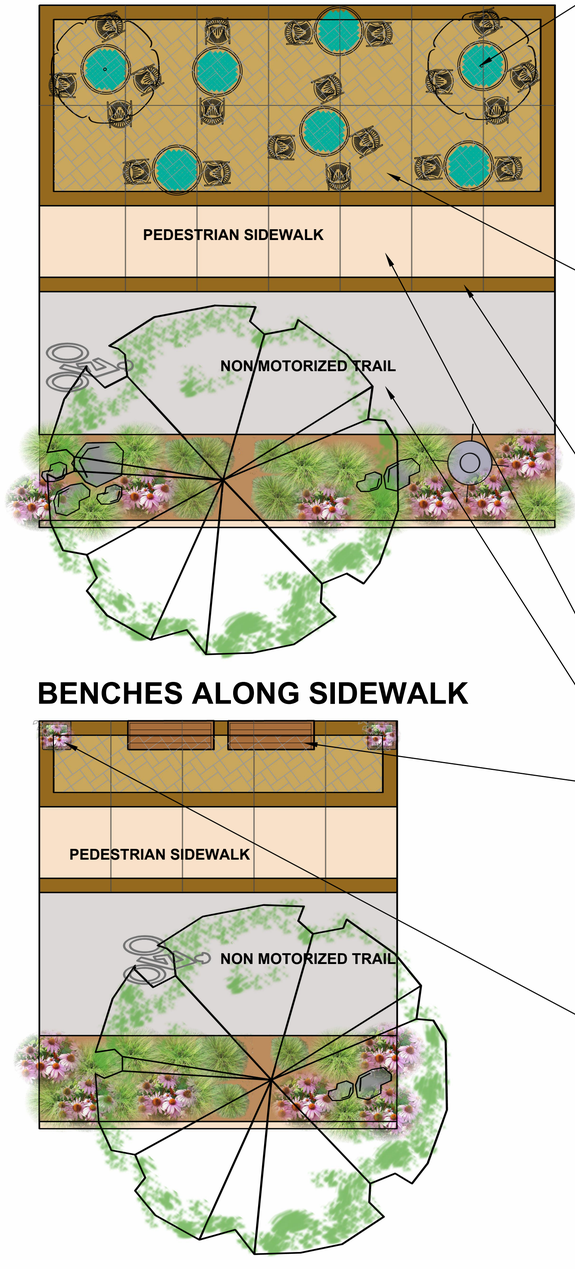

BENCHES ALONG SIDEWALK

Patio Tables

Stamped Concrete

Concrete Banding with Terrazzo Tiles

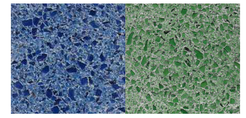

Concrete Paving

Asphalt Paving

Bench

Planter

LAKESIDE VIGNETTES

RED ARROW STREETSCAPE

The Antero Group

North

SCALE: 1" = 5'-0"

0 2.5' 5' 10' 20'

uplandDesign

June 07, 2019

© Copyright 2019
Upland Design Ltd

Project #697

BENCHES AT PLANTING BUFFER

Ornamental Fence with Planting

Litter Receptacle

Pedestrian Light

Bike Racks

Planting Buffer

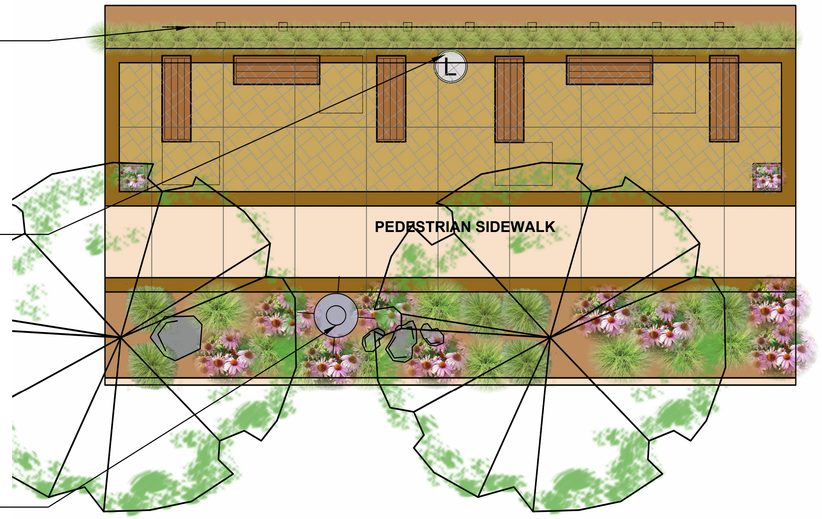

BIKE PARKING AREA

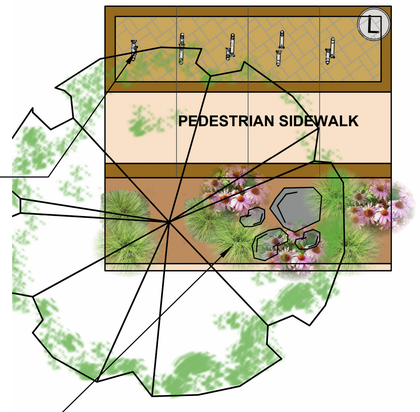

SIDEWALK

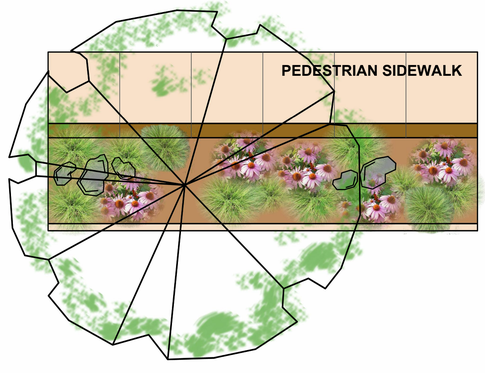

PATIO AREA

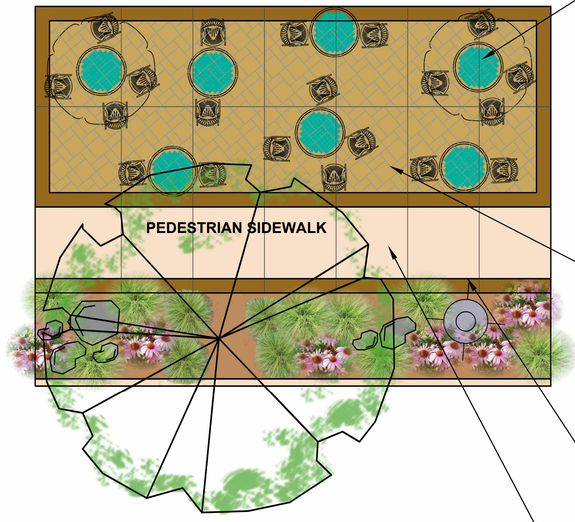

Patio Tables

Stamped Concrete

Concrete Banding with Terrazzo Tiles

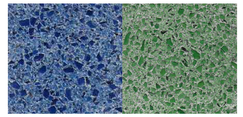

Concrete Paving

BENCHES ALONG SIDEWALK

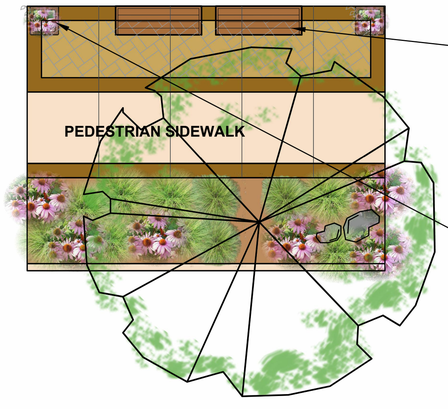

Bench

Planter

NON-LAKESIDE VIGNETTES

RED ARROW STREETSCAPE

The Antero Group

North

SCALE: 1" = 5'-0"

0 2.5' 5' 10' 20'

uplandDesign

June 07, 2019
© Copyright 2019
Upland Design Ltd
Project #697